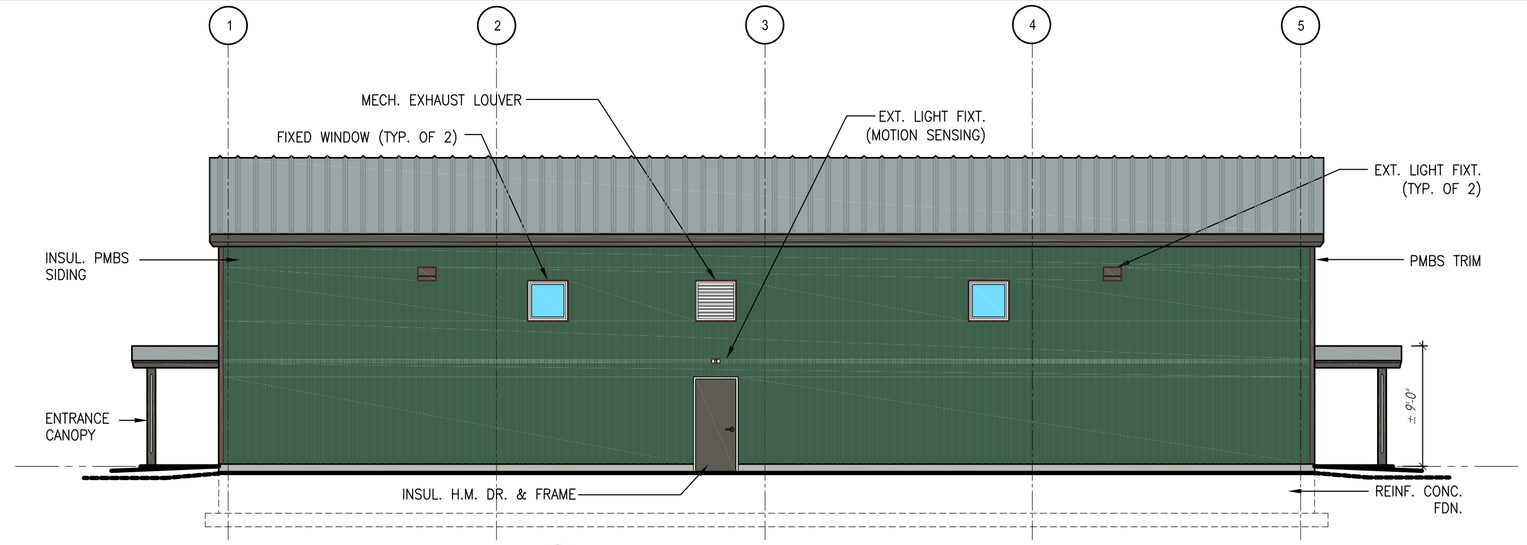

D WEST ELEVATION
SCALE: 1/8"=1'-0"

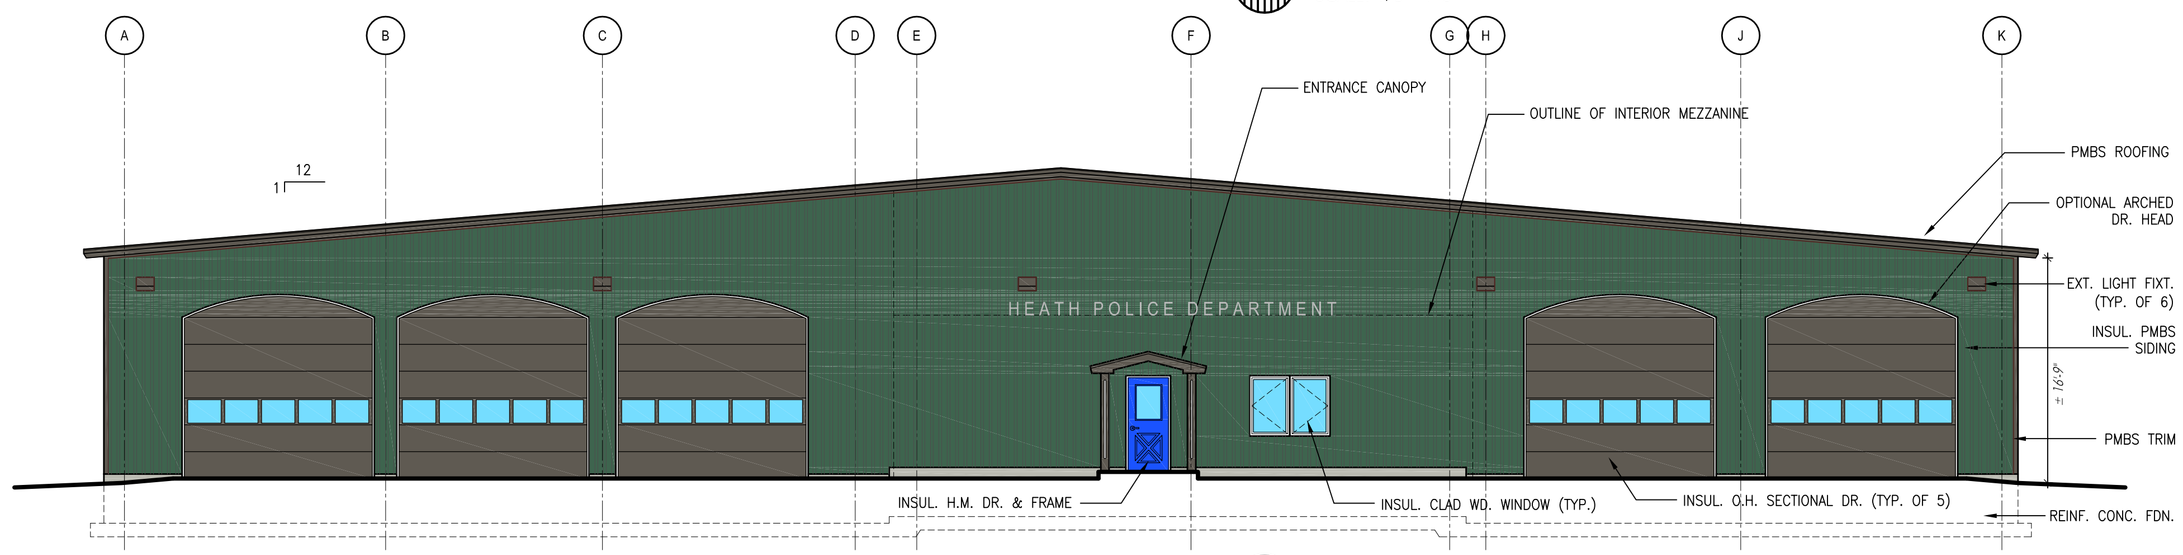

C SOUTH ELEVATION
SCALE: 1/8"=1'-0"

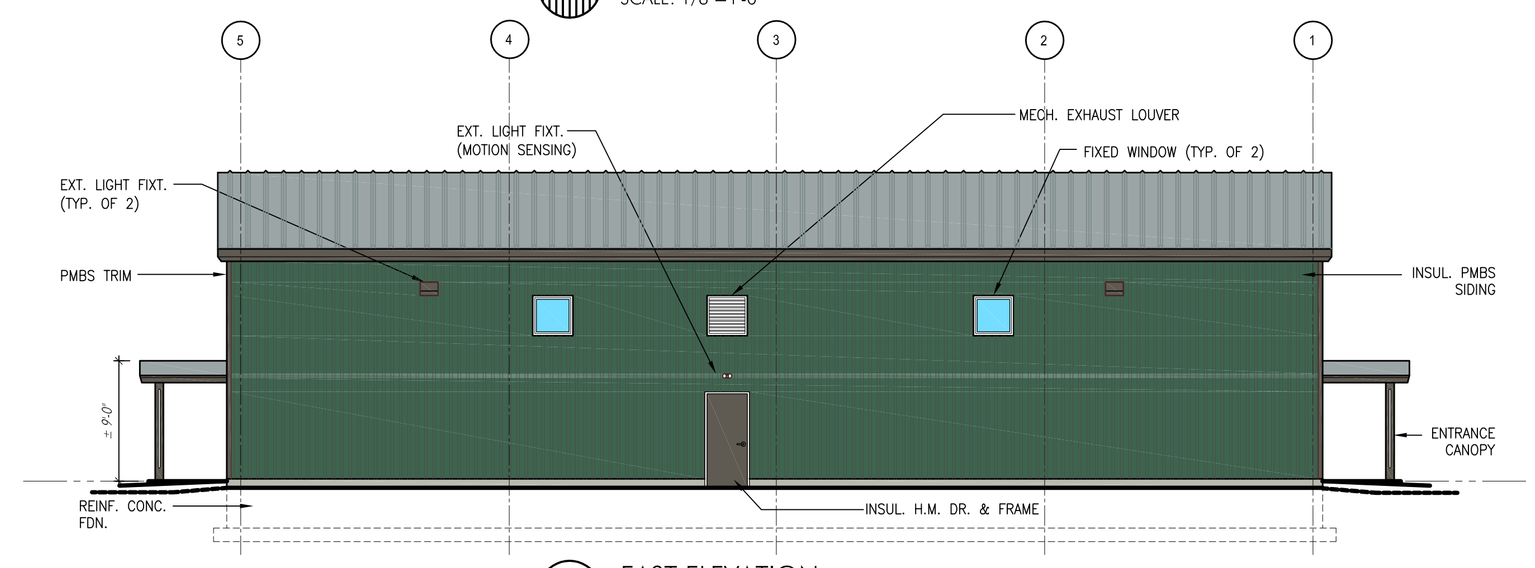

B EAST ELEVATION
SCALE: 1/8"=1'-0"

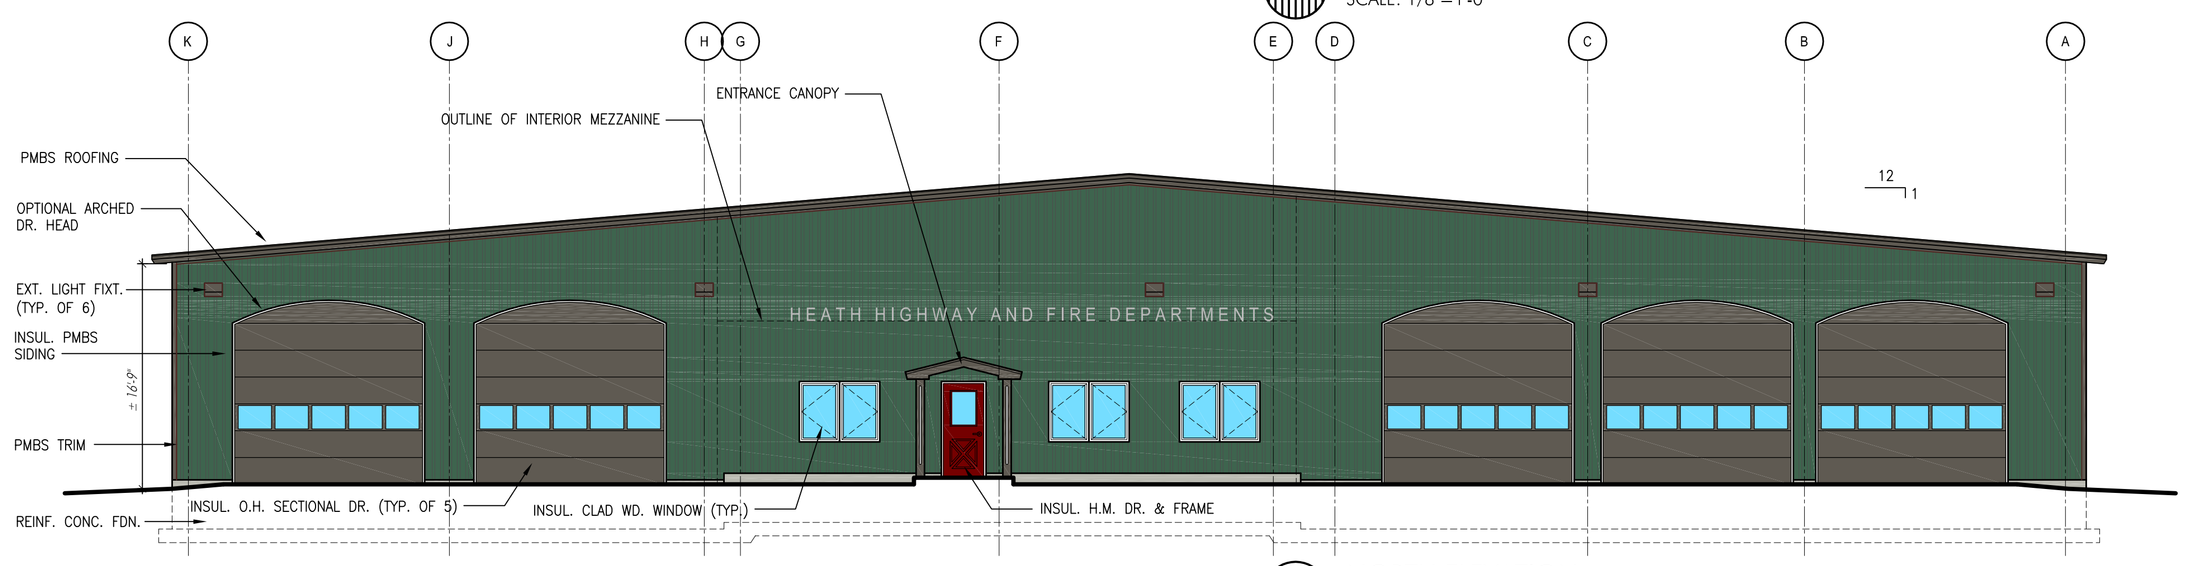

A NORTH ELEVATION
SCALE: 1/8"=1'-0"

8 0 4 8 16 32

GRAPHIC SCALE: 1/8 inch = ft.

REINHARDT ASSOCIATES

- ARCHITECTS
- ENGINEERS
- PLANNERS
- PROJECT MANAGEMENT

430 MAIN STREET
AGAWAM, MA 01001

T : 413. 788. 9600
E : REINHARDTASSOC.COM

STAMP:

SCALE:	1/8" = 1'-0"
PROJ. NO:	14-2270
DRAWN:	JMAC/KT
CHECKED:	JMAC
DATE:	4/8/2015
FILE NAME:	SCHEMATIC ELEVATIONS
REV:	
REV:	

PROJECT TITLE:

PUBLIC SAFETY FEASIBILITY STUDY

HEATH, MA

DRAWING:

SCHEMATIC ELEVATIONS

SHEET:

Se.3c