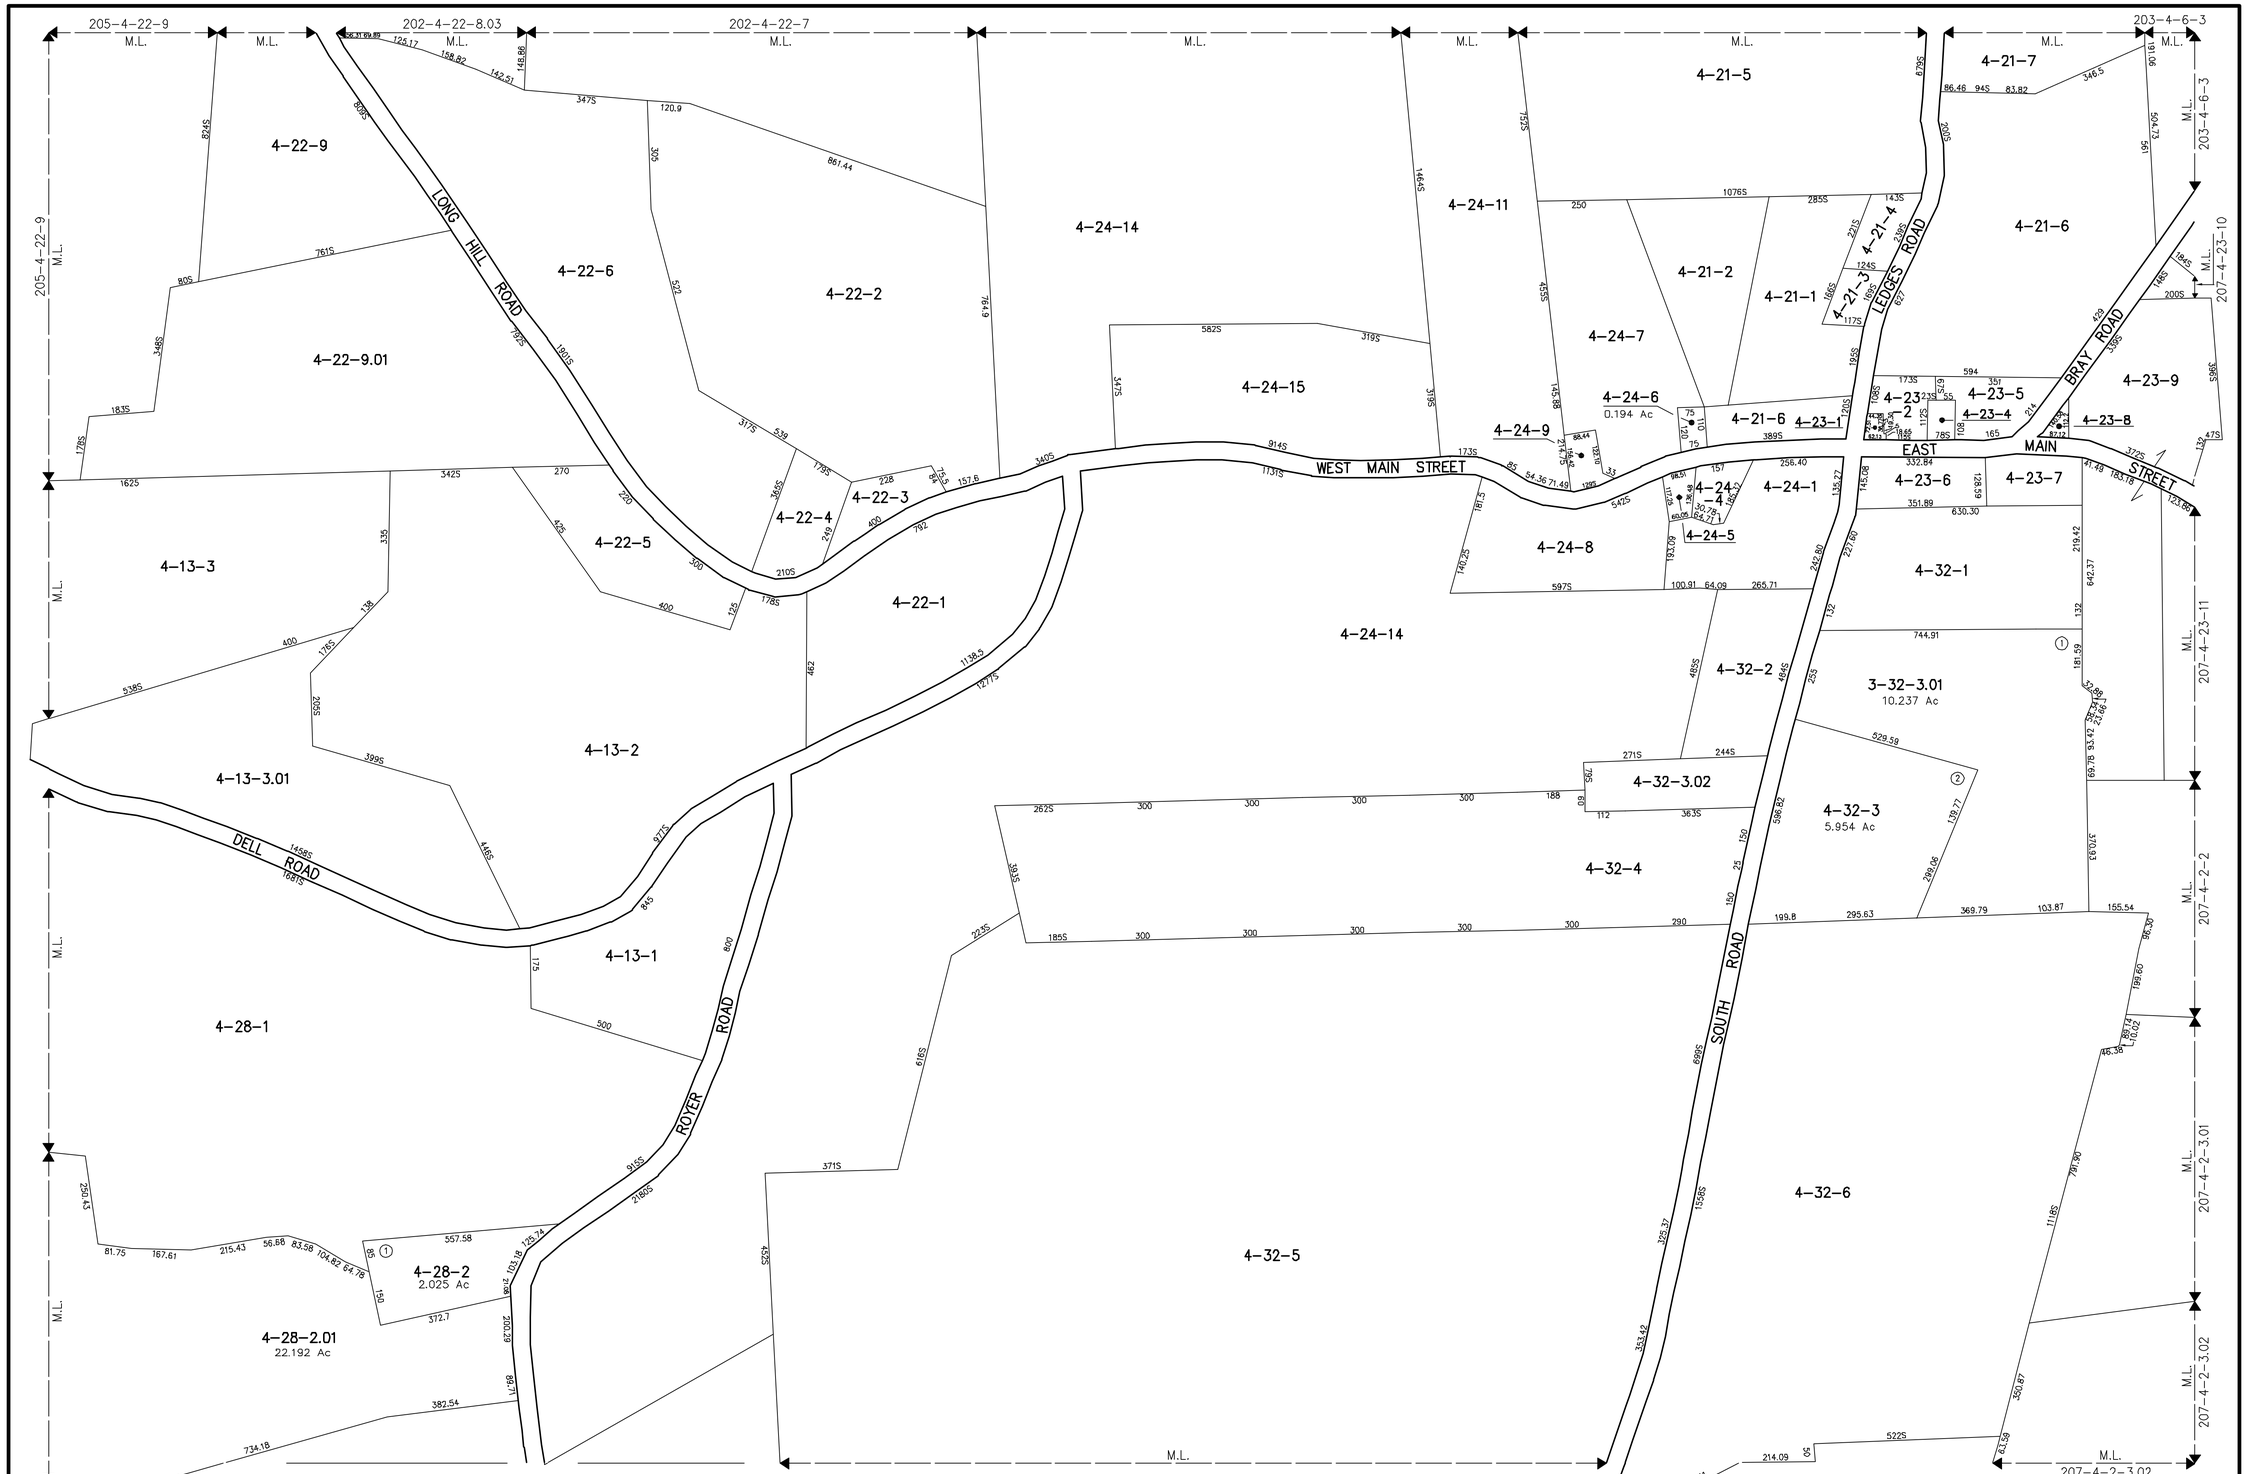

THIS MAP IS FOR ASSESSMENT PURPOSES. IT IS NOT VALID FOR LEGAL DESCRIPTION OR CONVEYANCE.

THE HORIZONTAL DATUM IS MASSACHUSETTS STATE PLANE COORDINATE SYSTEM, NAD 83 FEET.

REVISED AND REPRINTED IN 2009 BY
CARTOGRAPHIC ASSOC. INC.
PROFESSIONAL GIS CONSULTANTS
MUNICIPAL MAPPING – GIS – PUBLIC WORKS INFORMATION MANAGEMENT
11 PLEASANT STREET, LITTLETON, NEW HAMPSHIRE 03561
(603)444-6768 – 1(800)322-4540 – FAX (603)444-1366 – WWW.CAI-INFO.COM

LEGEND

AREA SURVEYED . . . . . Ac
AREA CALCULATED . . . . . AcC
RECORD DIMENSION 100
SCALED DIMENSION 100S

MATCH LINE . . . . . M.L.
WATER . . . . . W
SUBDIVISION LOT NO. 2

SCALE 1" = 200'
FEET 100 0 200 400 600
50 0 50 100 150
METERS

REVISED TO :

PROPERTY MAPS
HEATH
MASSACHUSETTS

INDEX DIAGRAM

405		406	
201	202	203	204
205		207	208
407		408	

GN

MAP NO.
206