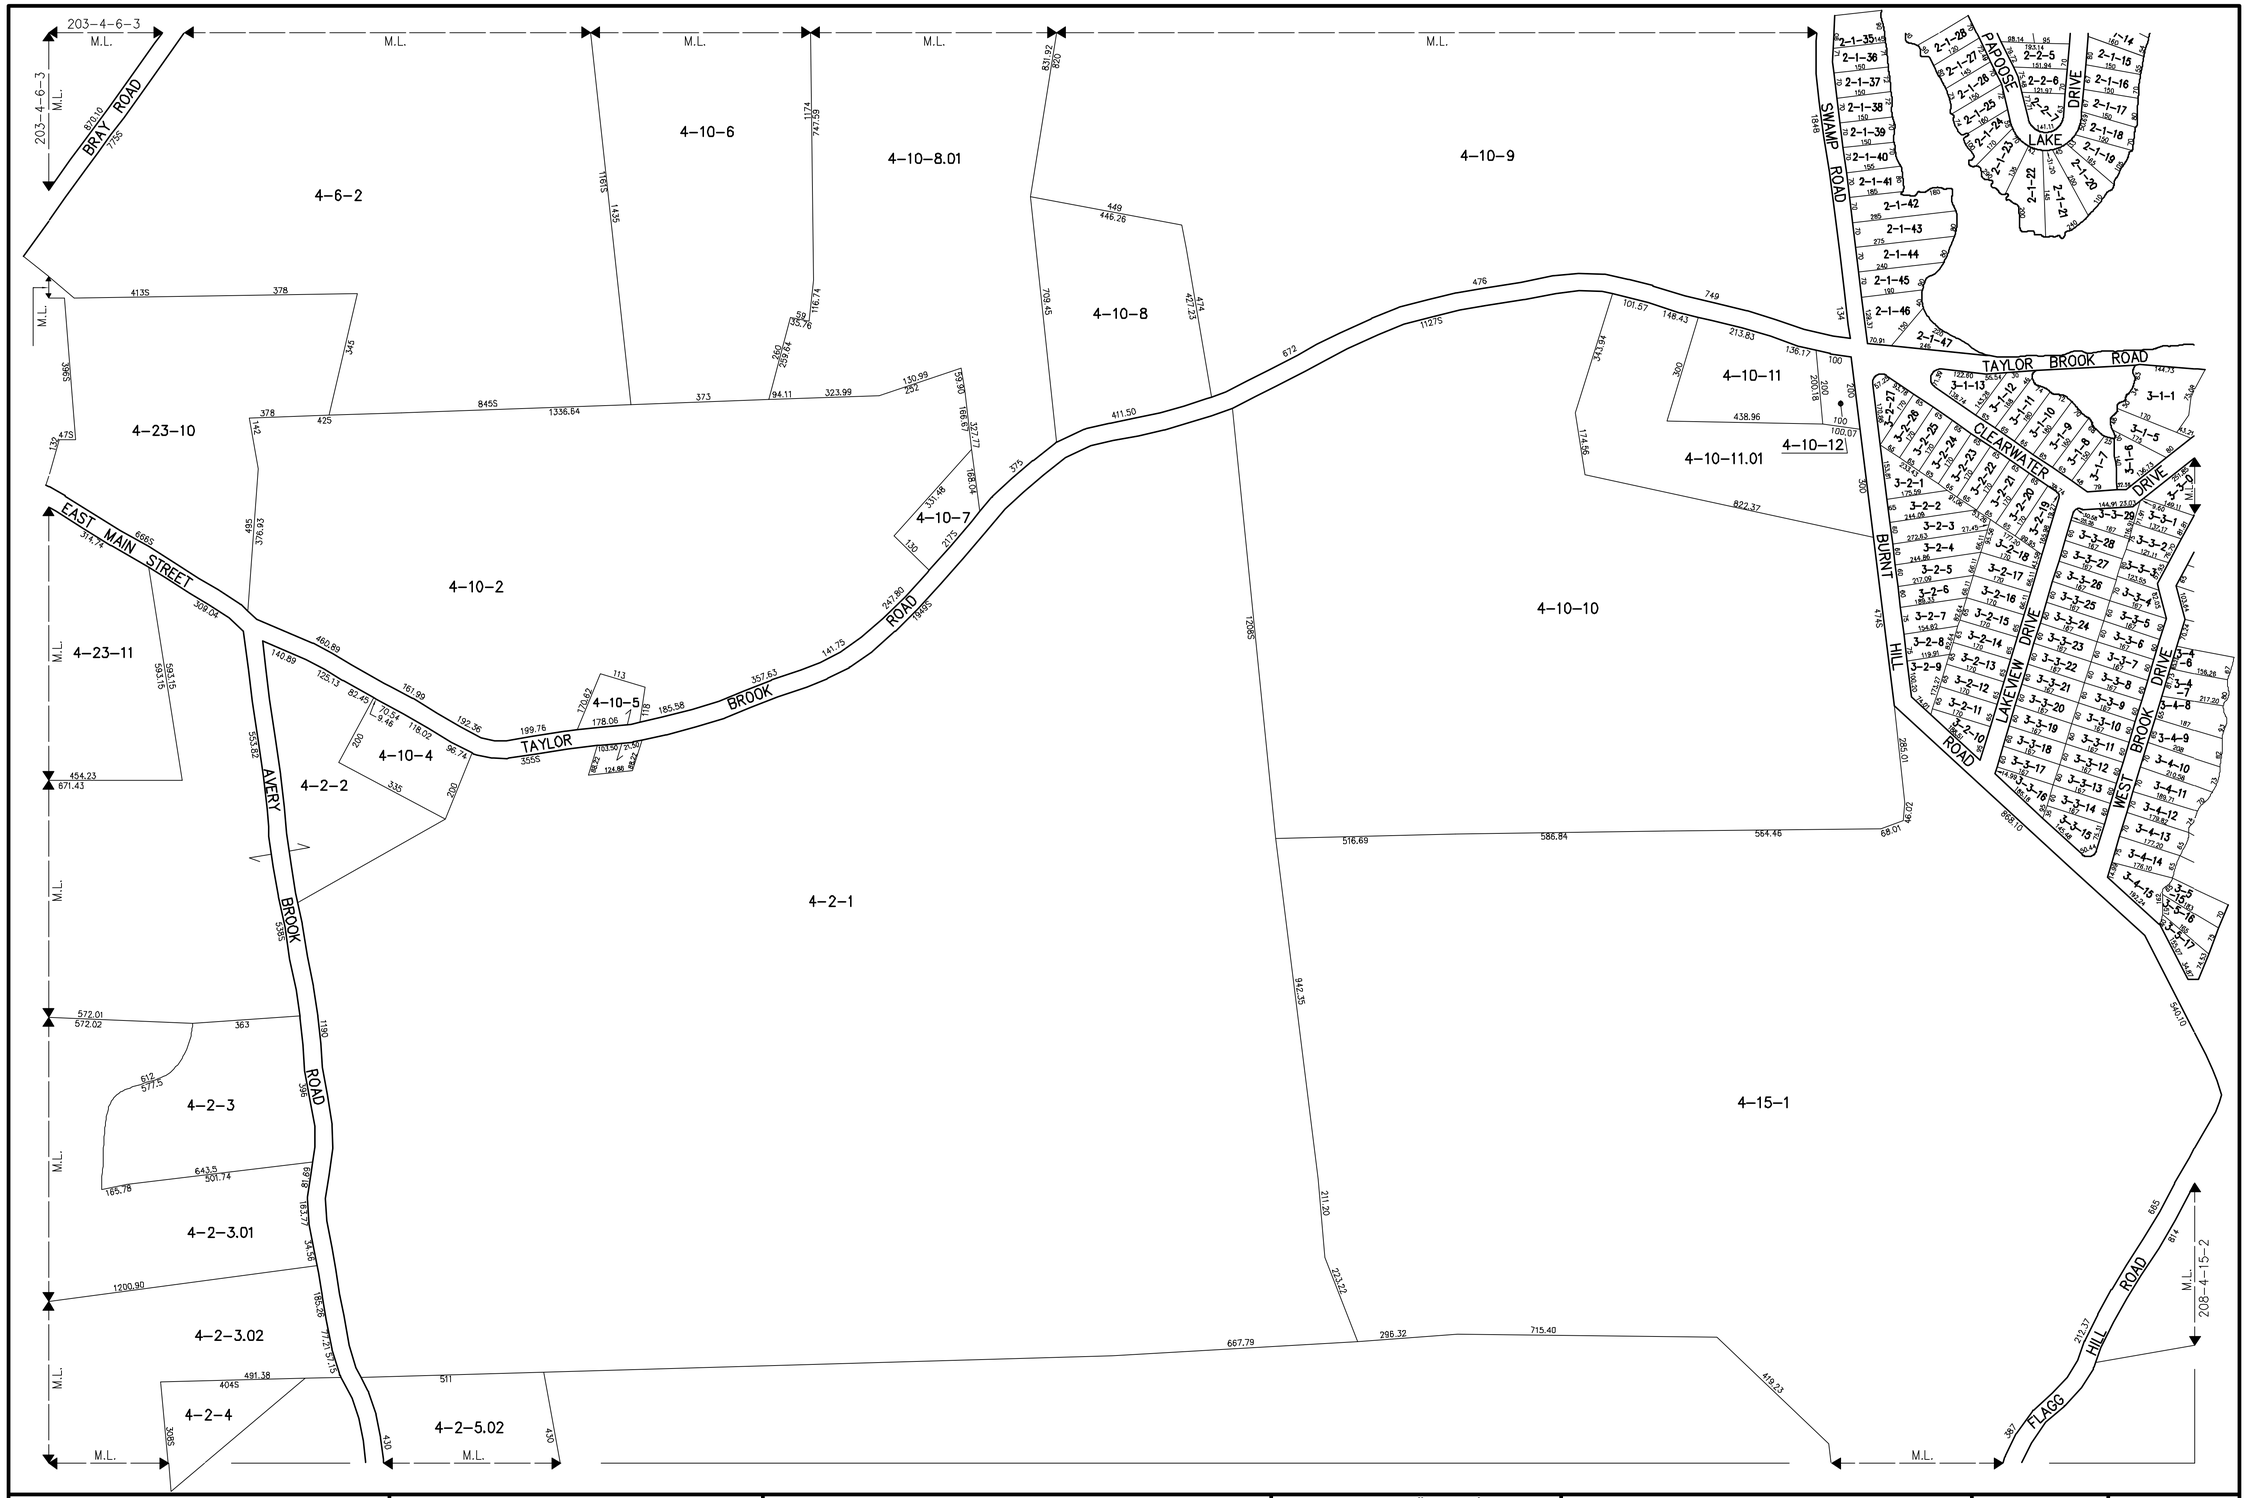

THIS MAP IS FOR ASSESSMENT PURPOSES. IT IS NOT VALID FOR LEGAL DESCRIPTION OR CONVEYANCE.

THE HORIZONTAL DATUM IS MASSACHUSETTS STATE PLANE COORDINATE SYSTEM, NAD 83 FEET.

REVISED AND REPRINTED IN 2009 BY
CARTOGRAPHIC ASSOC. INC.
PROFESSIONAL GIS CONSULTANTS
MUNICIPAL MAPPING – GIS – PUBLIC WORKS INFORMATION MANAGEMENT
11 PLEASANT STREET, LITTLETON, NEW HAMPSHIRE 03561
(603)444-6768 – 1(800)322-4540 – FAX (603)444-1366 – WWW.CAI-INFO.COM

LEGEND

AREA SURVEYED . . . . . Ac
AREA CALCULATED . . . . . AcC
RECORD DIMENSION 100
SCALED DIMENSION 100S

MATCH LINE . . . . . M.L.
WATER . . . . . W
SUBDIVISION LOT NO. 2

SCALE 1" = 200'
FEET 100 0 200 400 600
METERS 50 0 50 100 150

REVISED TO :

PROPERTY MAPS
HEATH
MASSACHUSETTS

INDEX DIAGRAM

	405	406
201	202	203	204
205	206	207	208
	407	408

GN

MAP NO.
207