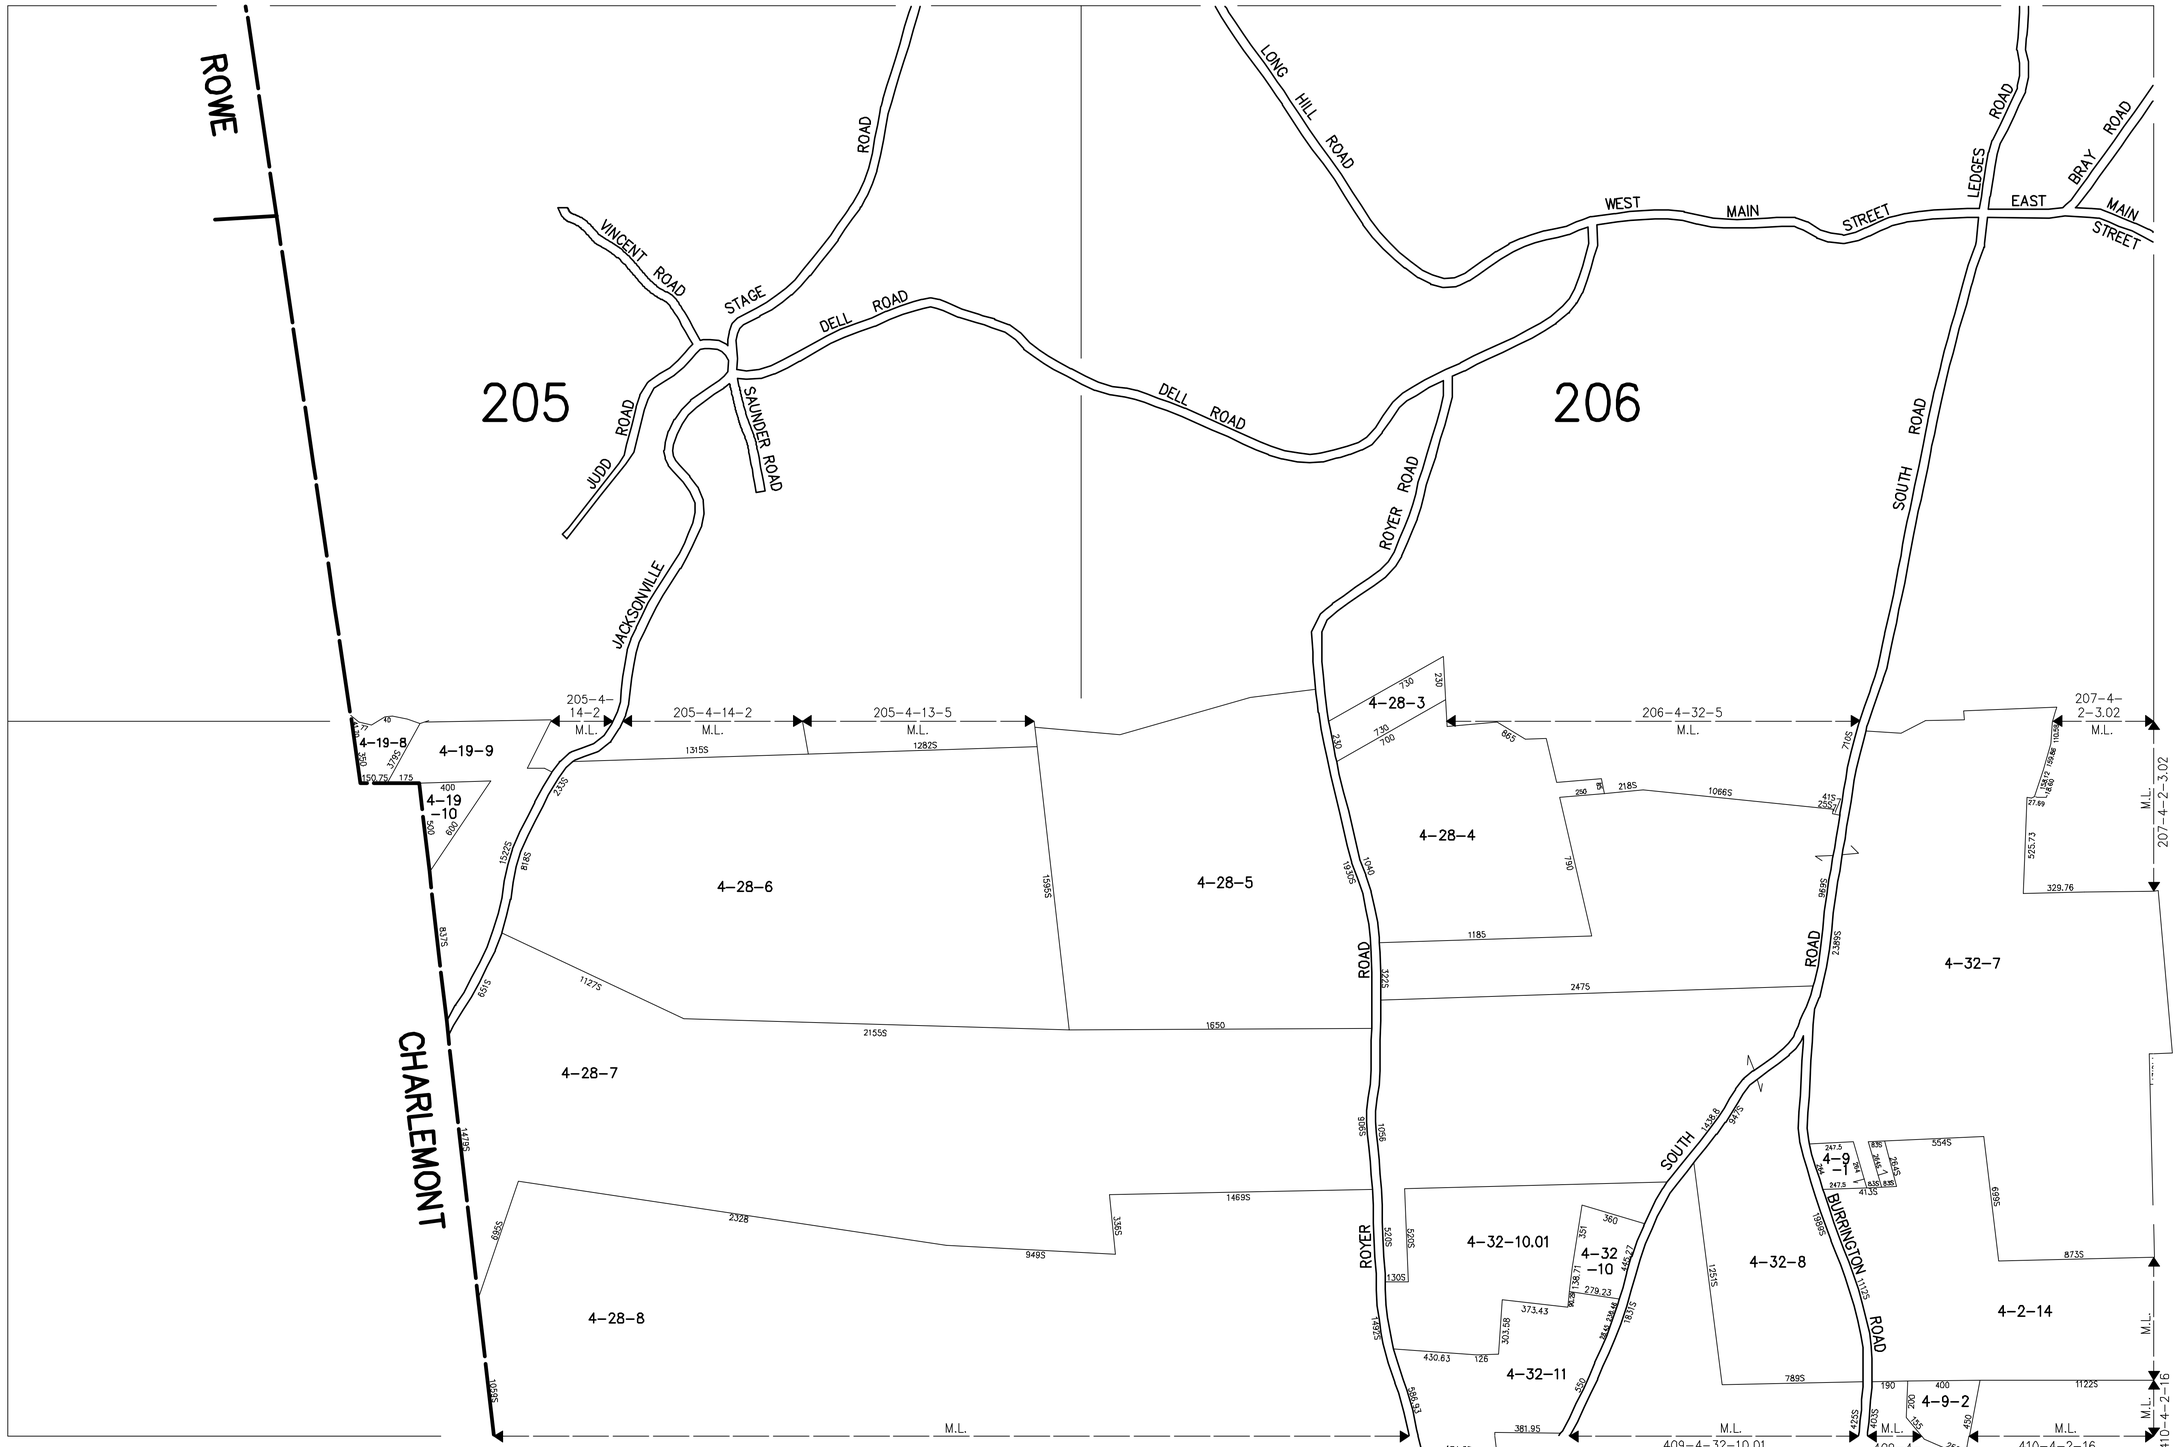


THIS MAP IS FOR ASSESSMENT PURPOSES. IT IS NOT VALID FOR LEGAL DESCRIPTION OR CONVEYANCE.

THE HORIZONTAL DATUM IS MASSACHUSETTS STATE PLANE COORDINATE SYSTEM, NAD 83 FEET.

REVISED AND REPRINTED IN 2009 BY
CARTOGRAPHIC ASSOC. INC.
PROFESSIONAL GIS CONSULTANTS
MUNICIPAL MAPPING – GIS – PUBLIC WORKS INFORMATION MANAGEMENT
11 PLEASANT STREET, LITTLETON, NEW HAMPSHIRE 03561
(603)444-6768 – 1(800)322-4540 – FAX (603)444-1366 – WWW.CAI-INFO.COM

LEGEND

AREA SURVEYED . . . . . Ac
AREA CALCULATED . . . . . AcC
RECORD DIMENSION . . . . . 100
SCALED DIMENSION . . . . . 100S

MATCH LINE . . . . . M.L.
WATER . . . . . W
SUBDIVISION LOT NO. . . . . 2

SCALE 1" = 400'
FEET 200 0 400 800 1200
METERS 100 0 100 200 300

REVISED TO :

PROPERTY MAPS
# HEATH
MASSACHUSETTS

INDEX DIAGRAM

| | | | | |
|---|---|---|---|---|
| | | 405 | 406 | |
| 201 | 202 | 203 | 204 | |
| 205 | 206 | 207 | 208 | |
| | | | 408 | |
| | 409 | 410 | | |

GN N

MAP NO.
407